ACE REPROGRAPHIC SERVICE 621042

THIS CERTIFICATION IS MADE ONLY TO HEREON NAMED PARTIES FOR PURCHASE OR MORTGAGE OF HEREIN DELINEATED PROPERTY BY ABOVE NAMED PURCHASER NO RESPONSIBILITY OR LIABILITY IS ASSUMED BY SURVEYOR FOR USE OF SURVEY FOR ANY OTHER PURPOSE INCLUDING, BUT NOT LIMITED TO, USE OF SURVEY FOR SURVEY AFFIDAVIT, RESALE OF PROPERTY, OR TO ANY OTHER PERSON NOT LISTED IN CERTIFICATION, EITHER DIRECTLY OR INDIRECTLY

THIS MAP OR ANY PART THEREOF NOT TO BE REPRODUCED WITHOUT WRITTEN CONSENT OF G.B. ASSOCIATES, INC. AND/OR OWN © COPYRIGHT

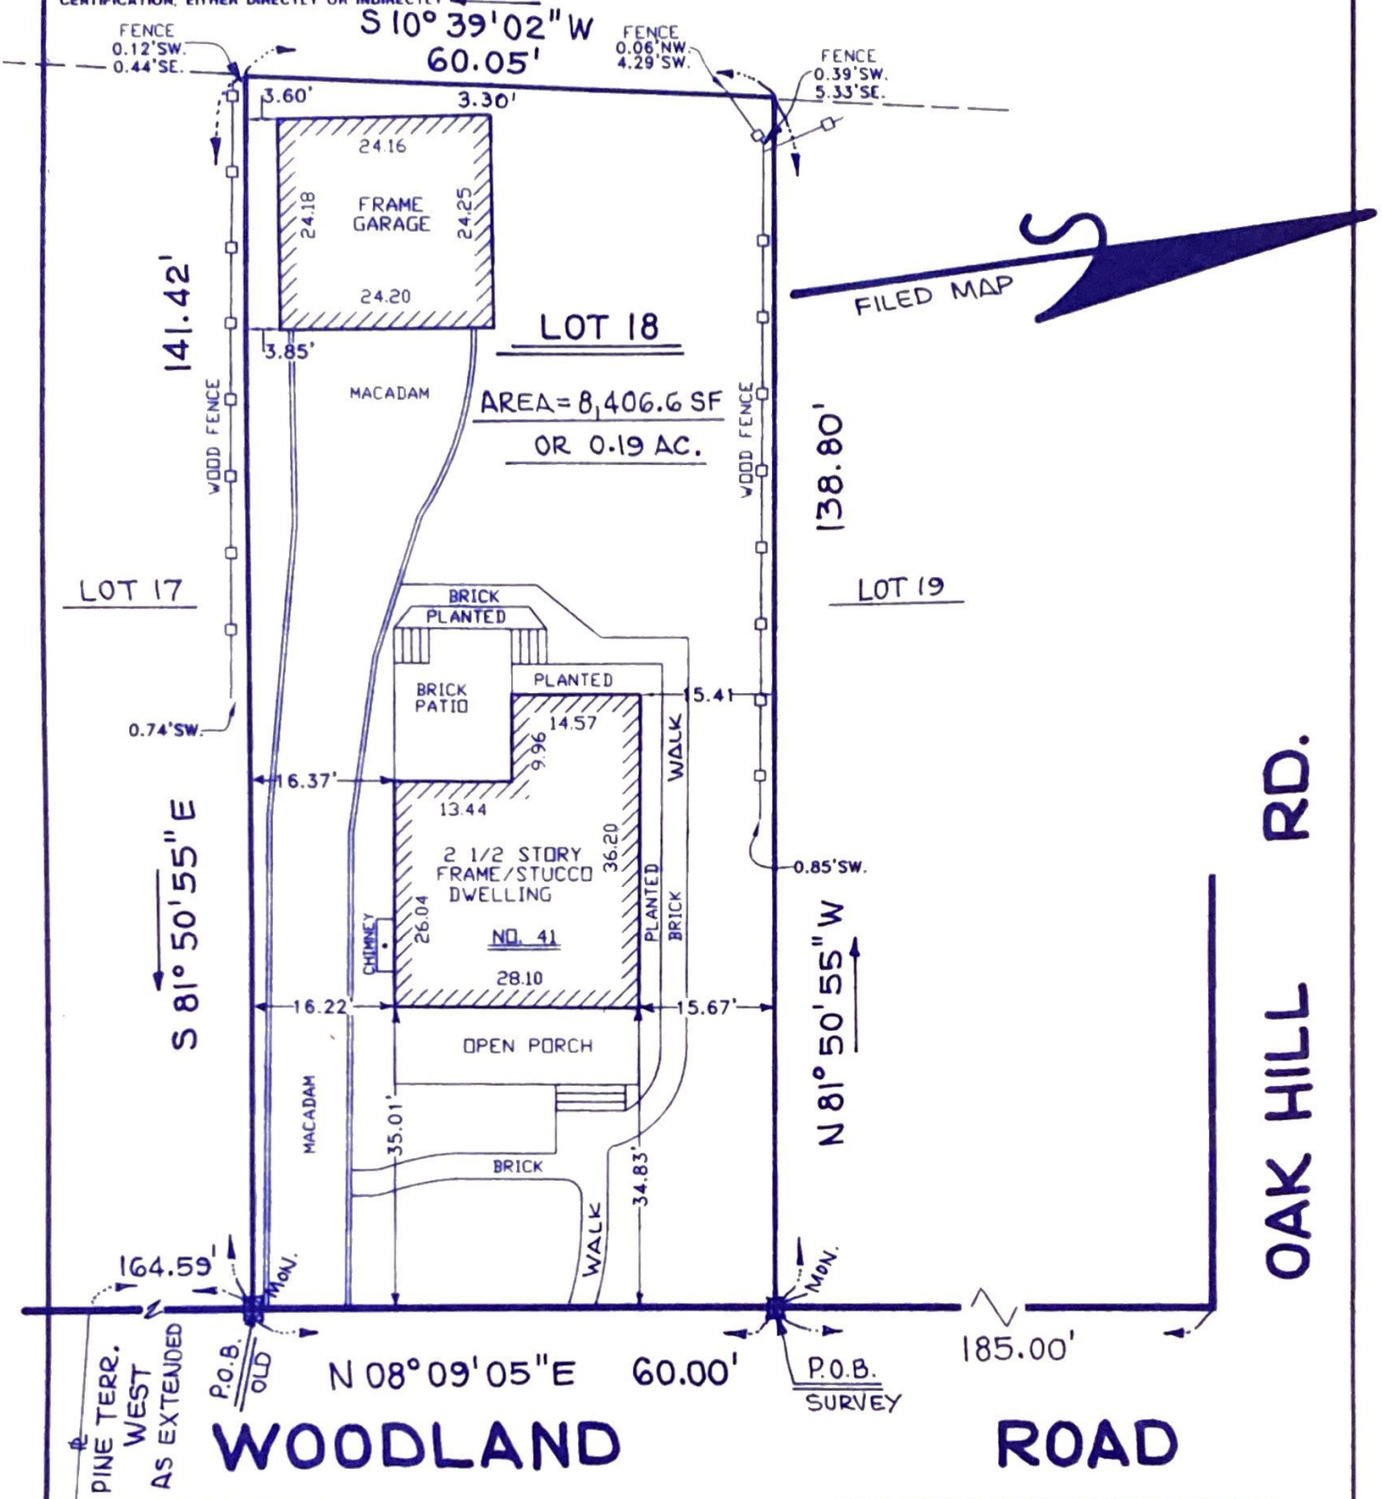

A WRITTEN WAIVER AND DIRECTION NOT TO SET CORNER MARKERS' HAS BEEN OBTAINED FROM THE ULTIMATE USER PURSUANT TO N.J.A.C. 13 40-5.1 (d)

THIS IS A BUILDING LOCATION SURVEY MADE FOR TITLE PURPOSES ONLY. NO CORNER STAKES HAVE BEEN REQUESTED OR SET ALTHOUGH ABSOLUTE OFFSET DIMENSIONS ARE NOT TO BE USED FOR PERMANENT CONSTRUCTION

MAP OF PROPERTY OF

KEVIN RODGERS & KAREN RODGERS

TOWNSHIP OF MILLBURN

ESSEX COUNTY, NEW JERSEY

SCALE: 1" = 20'-0" DATE: JULY 8, 2003.

CERTIFICATE OF AUTHORIZATION NO: 24GA-27978100

SURVEY CERTIFIED TO KEVIN RODGERS AND KAREN RODGERS; ACRES LAND TITLE AGENCY, INC.; CHICAGO TITLE INSURANCE COMPANY; MELLINGER, SANDERS, KARTZMAN, LLC.; ING BANK, FSB, ITS SUCCESSORS AND/OR ASSIGNS.

LOT:	18 T.M.	BLOCK:	1806 T.M.
	96 F.M.		— F.M.

MAP: TAX MAP OF TWP. OF MILLBURN & MAP ENTITLED: "GLEN WOOD, SHORT HILLS" DATED AUG. 31, 1925.

G.B. ASSOCIATES, INC.
ENGINEERS AND SURVEYORS
144 JEWELL STREET
GARFIELD, NEW JERSEY 07026
(973) 340-0948 FAX (973) 340-0015

GUNTIS BOLE-N.J. P.E. & L.S. # 13,926

92-121 TITLE NO. _____ REVISED: Work Order 2003/1003.