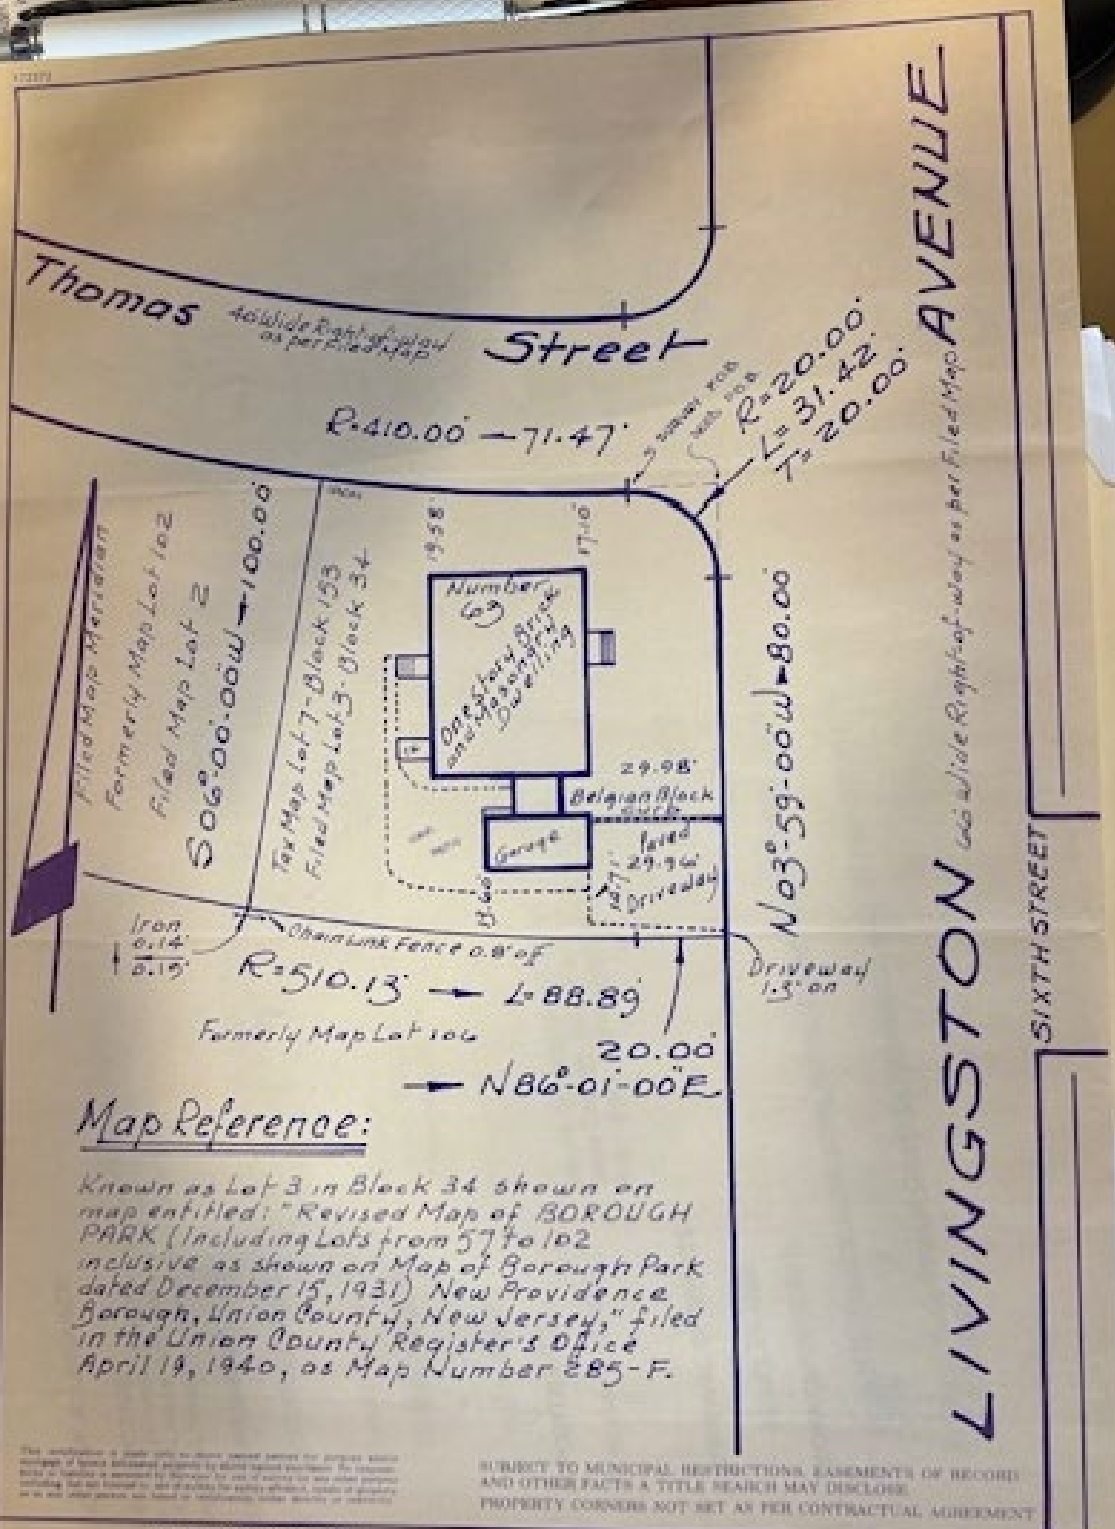

Map Reference:

Known as Lot 3 in Block 34 shown on map entitled: "Revised Map of BOROUGH PARK (Including Lots from 57 to 102 inclusive as shown on Map of Borough Park dated December 15, 1931) New Providence Borough, Union County, New Jersey," filed in the Union County Register's Office April 19, 1940, as Map Number 285-F.

SUBJECT TO MUNICIPAL RESTRICTIONS, EASEMENTS OF RECORD AND OTHER FACTS A TITLE SEARCH MAY DISCLOSE.
PROPERTY CORNERS NOT SET AS PER CONTRACTUAL AGREEMENT

MAP OF PROPERTY

SITUATED IN
New Providence Borough
Union County, New Jersey

BENJAMIN AND WIZOREK, INC.
PROFESSIONAL ENGINEERS & LAND SURVEYORS
120 MAIN STREET
MADISON, NJ 07940
Tel. (201) 377-3886 Fax (201) 377-3633

Scale 1 Inch 30 feet
Order No. 931157
Field Book t.b.d.
Date 10-22-1993
File N. Providence

This survey is certified to: Lisa I. Petrilli, Noble Title Agency Inc., Bernstein and D'Arcangelo, Esquires, The Prudential Home Mortgage Company, Inc., its Successors and/or

THOMAS S. BENJAMIN
P.E. & L.S. Lic. No. 20[illegible]